NOTES:

1. COMPLETE ROOM DIMENSIONS NOT SHOWN.
2. RACK LABEL DENOTES FRONT SIDE OF EQUIPMENT RACK.

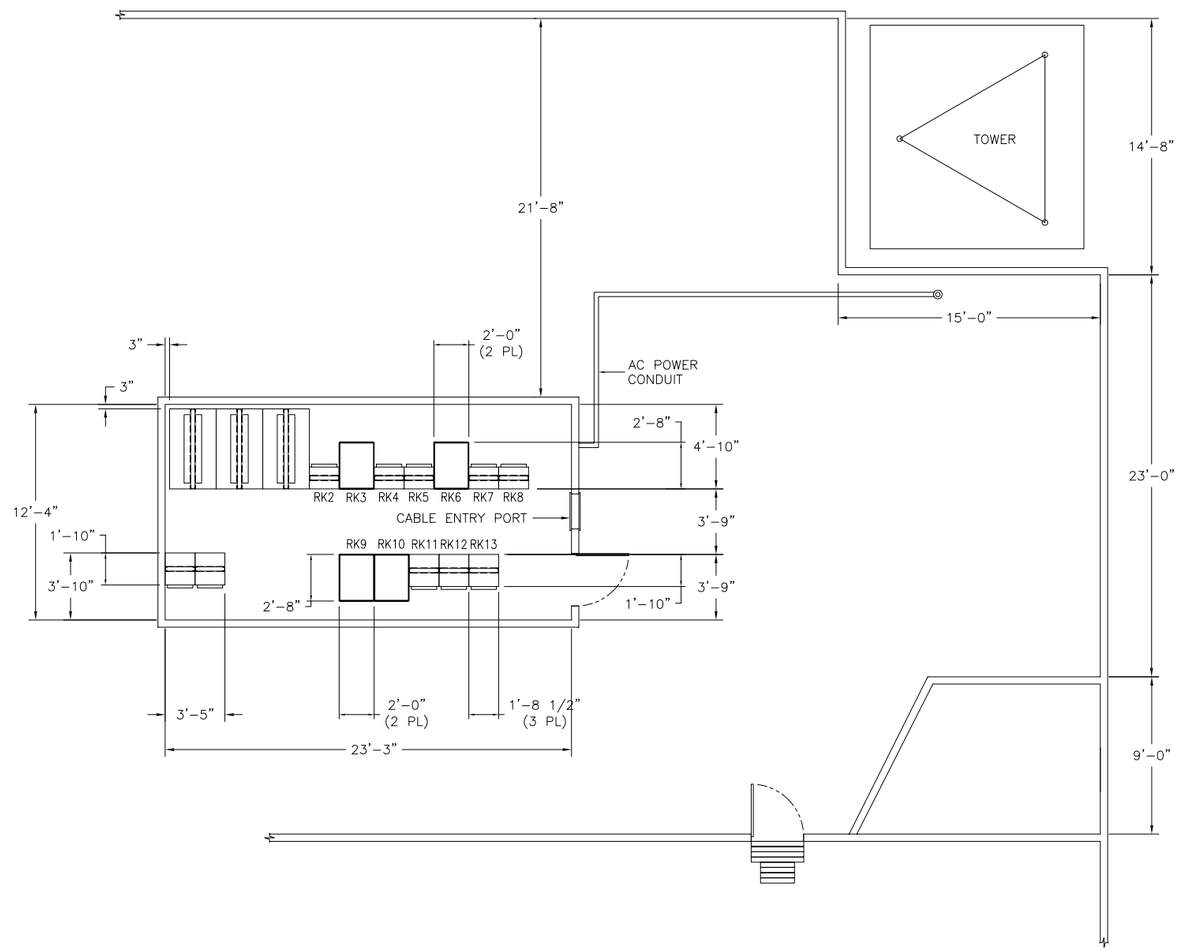


## EQUIPMENT ROOM EQUIPMENT LAYOUT – PLAN VIEW

| REV NO: | DATE: | ENGR: | DESCRIPTION: |
|---|---|---|---|
| H | | | |
| G | | | |
| F | | | |
| E | | | |
| D | | | |
| C | | | |
| B | | | |
| A | | | |
| 0 | 3-28-06 | J.S. | ORIGINAL RELEASE |

MOTOROLA

WESTERN DIVISION
DOCUMENTATION DEPARTMENT.
SAN DIEGO, CALIFORNIA 92121

PROJECT: LEWIS & CLARK COUNTY ASTRO P25 TRUNKING SYSTEM

TITLE: LEC MASTER SITE EQUIPMENT ROOM EQUIPMENT LAYOUT

| CONTRACT: | ENGINEER: JOHN SCHERNER | PROJECT MANAGER: TODD MATSUO | SCALE: 1/4"=1' | SIZE: D |
|---|---|---|---|---|
| PROGRAM: ACAD 2000 | DRAWN: C. MAGNUSSON | CHECKED: JOHN SCHERNER | SHEET: 1 OF 1 | REV: |
| FILE NAME: LECL_009.DWG | DATE: 6-29-04 | CODE IDENT: MT-031102A | DRAWING NO: LEC-130 | |

ORIGINAL DOCUMENT SIZE IS 22X34. CORRECT SCALE IS NOT GUARANTEED IF REDUCED OR ENLARGED