NOTES:

1. CABLE TRAY HEIGHT IS 7'–0" A.F.F.

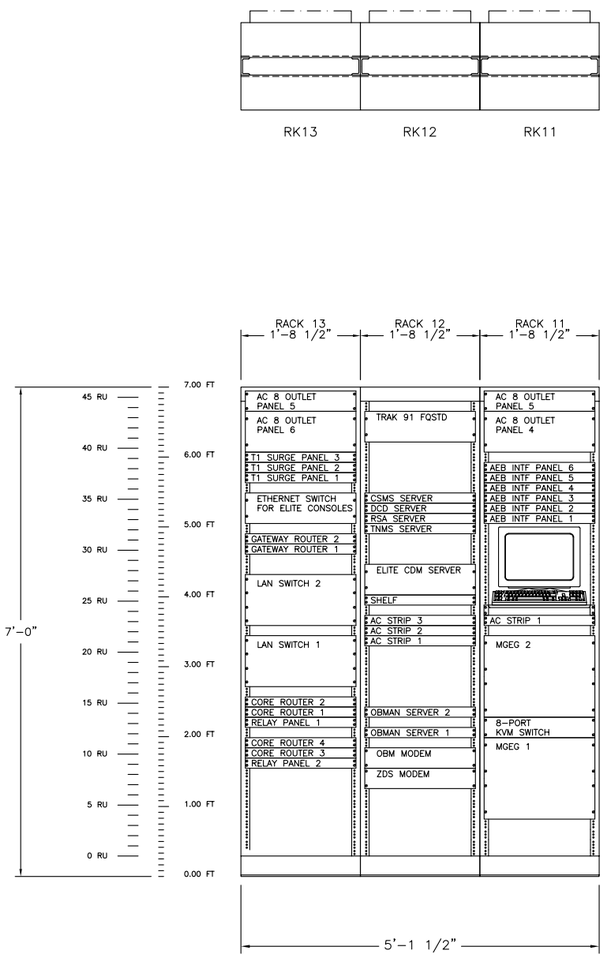

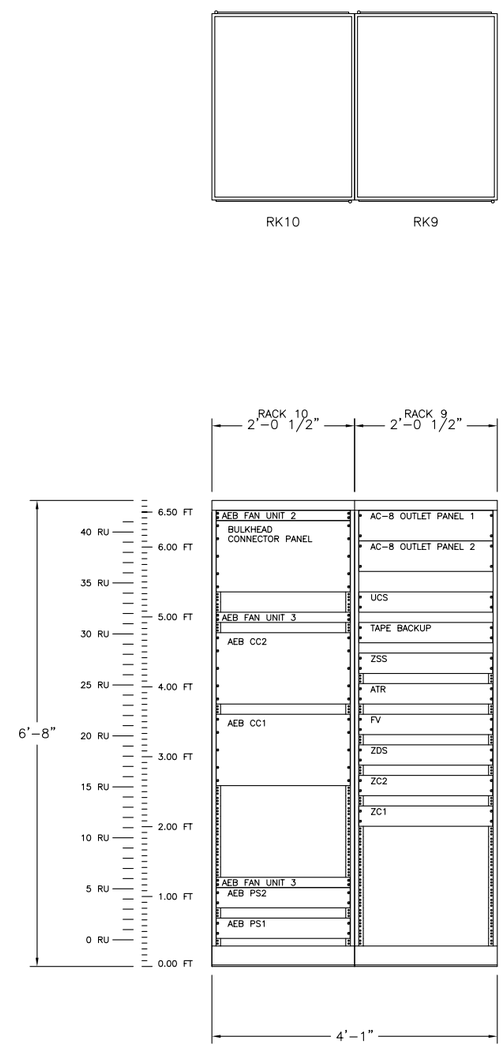

REV NO:	DATE:	ENGR:	DESCRIPTION:
H			
G			
F			
E			
D			
C			
B			
A			
O	4–11–06	J.S.	ORIGINAL RELEASE

MOTOROLA

WESTERN DIVISION
DOCUMENTATION DEPARTMENT.
SAN DIEGO, CALIFORNIA 92121

PROJECT:
LEWIS & CLARK COUNTY
ASTRO P25 TRUNKING SYSTEM

TITLE:
MASTER SITE
EQUIPMENT RACK FACE LAYOUT

CONTRACT:	ENGINEER:	PROJECT MANAGER:	SCALE:	SIZE:
	JOHN SCHERNER	TODD MATSUO	1"=1'	D
PROGRAM:	DRAWN:	CHECKED:	SHEET:	REV:
ACAD 2000	C. MAGNUSSON	JOHN SCHERNER	1 OF 1	
FILE NAME:	DATE:	CODE IDENT:	DRAWING NO:	
LECL_053.DWG	4–05–06	MT–031102A	MAS–200	

ORIGINAL DOCUMENT SIZE IS 22X34, CORRECT SCALE IS NOT GUARANTEED IF REDUCED OR ENLARGED